



THE LOFTS AT HIGHTSTOWN
HIGHTSTOWN, NJ

2018-06-11

PROPOSED AERIAL VIEW

studiohillier

architecture | urban planning | design







THE LOFTS AT HIGHTSTOWN
HIGHTSTOWN, NJ

2018-06-11

PROPOSED COURTYARD VIEW

studiohillier

architecture | urban planning | design



THE LOFTS AT HIGHTSTOWN
HIGHTSTOWN, NJ

2018-06-11

PROPOSED STREAM WALK VIEW

studiohillier

architecture | urban planning | design







THE LOFTS AT HIGHTSTOWN
HIGHTSTOWN, NJ

2018-06-11

PROPOSED SOUTHEAST VIEW FROM GRANT AVENUE

studiohillier

architecture | urban planning | design



THE LOFTS AT HIGHTSTOWN
HIGHTSTOWN, NJ

2018-06-11


TOWNHOUSE GROUND LEVEL SITE PLAN

studiohillier

architecture | urban planning | design






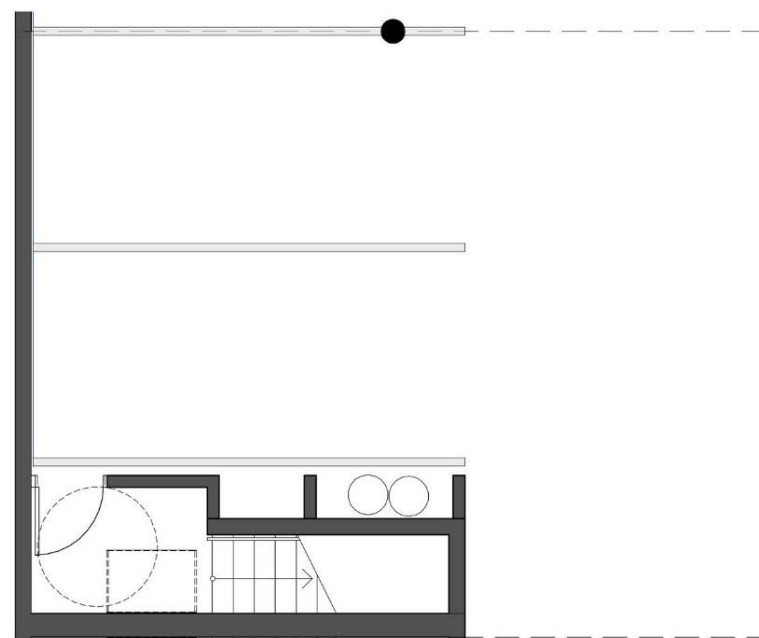

UNIT PLAN - GARAGE LEVEL

1 1/4" = 1'-0"

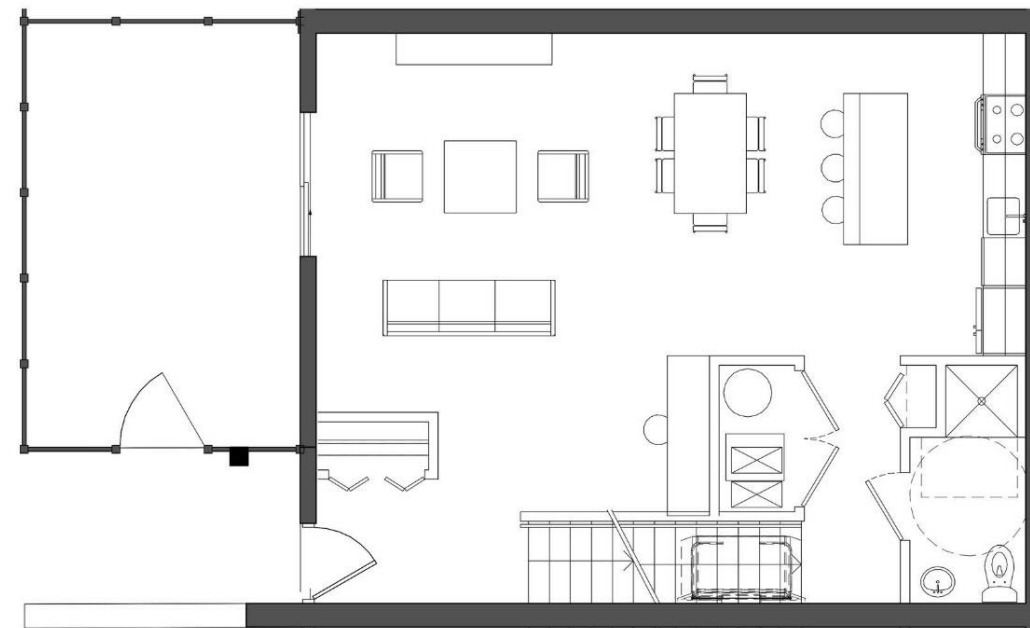

UNIT PLAN - FIRST LEVEL

2 1/4" = 1'-0"




UNIT PLAN - SECOND LEVEL

3 1/4" = 1'-0"



BANK STREET ELEVATION

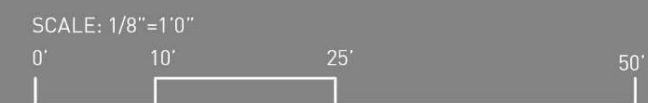



ACADEMY STREET ELEVATION

SCALE: 1/8"=1'0"



THE LOFTS AT HIGHTSTOWN
HIGHTSTOWN, NJ

2018-06-11

WEST ELEVATION

studiohillier

architecture | urban planning | design



THE LOFTS AT HIGHTSTOWN
HIGHTSTOWN, NJ

2018-06-11

PARK VIEW FROM UPPER LEVEL

studiohillier

architecture | urban planning | design



THE LOFTS AT HIGHTSTOWN
HIGHTSTOWN, NJ


2018-06-11


PARK VIEW FROM SIDEWALK


studiohillier


architecture | urban planning | design




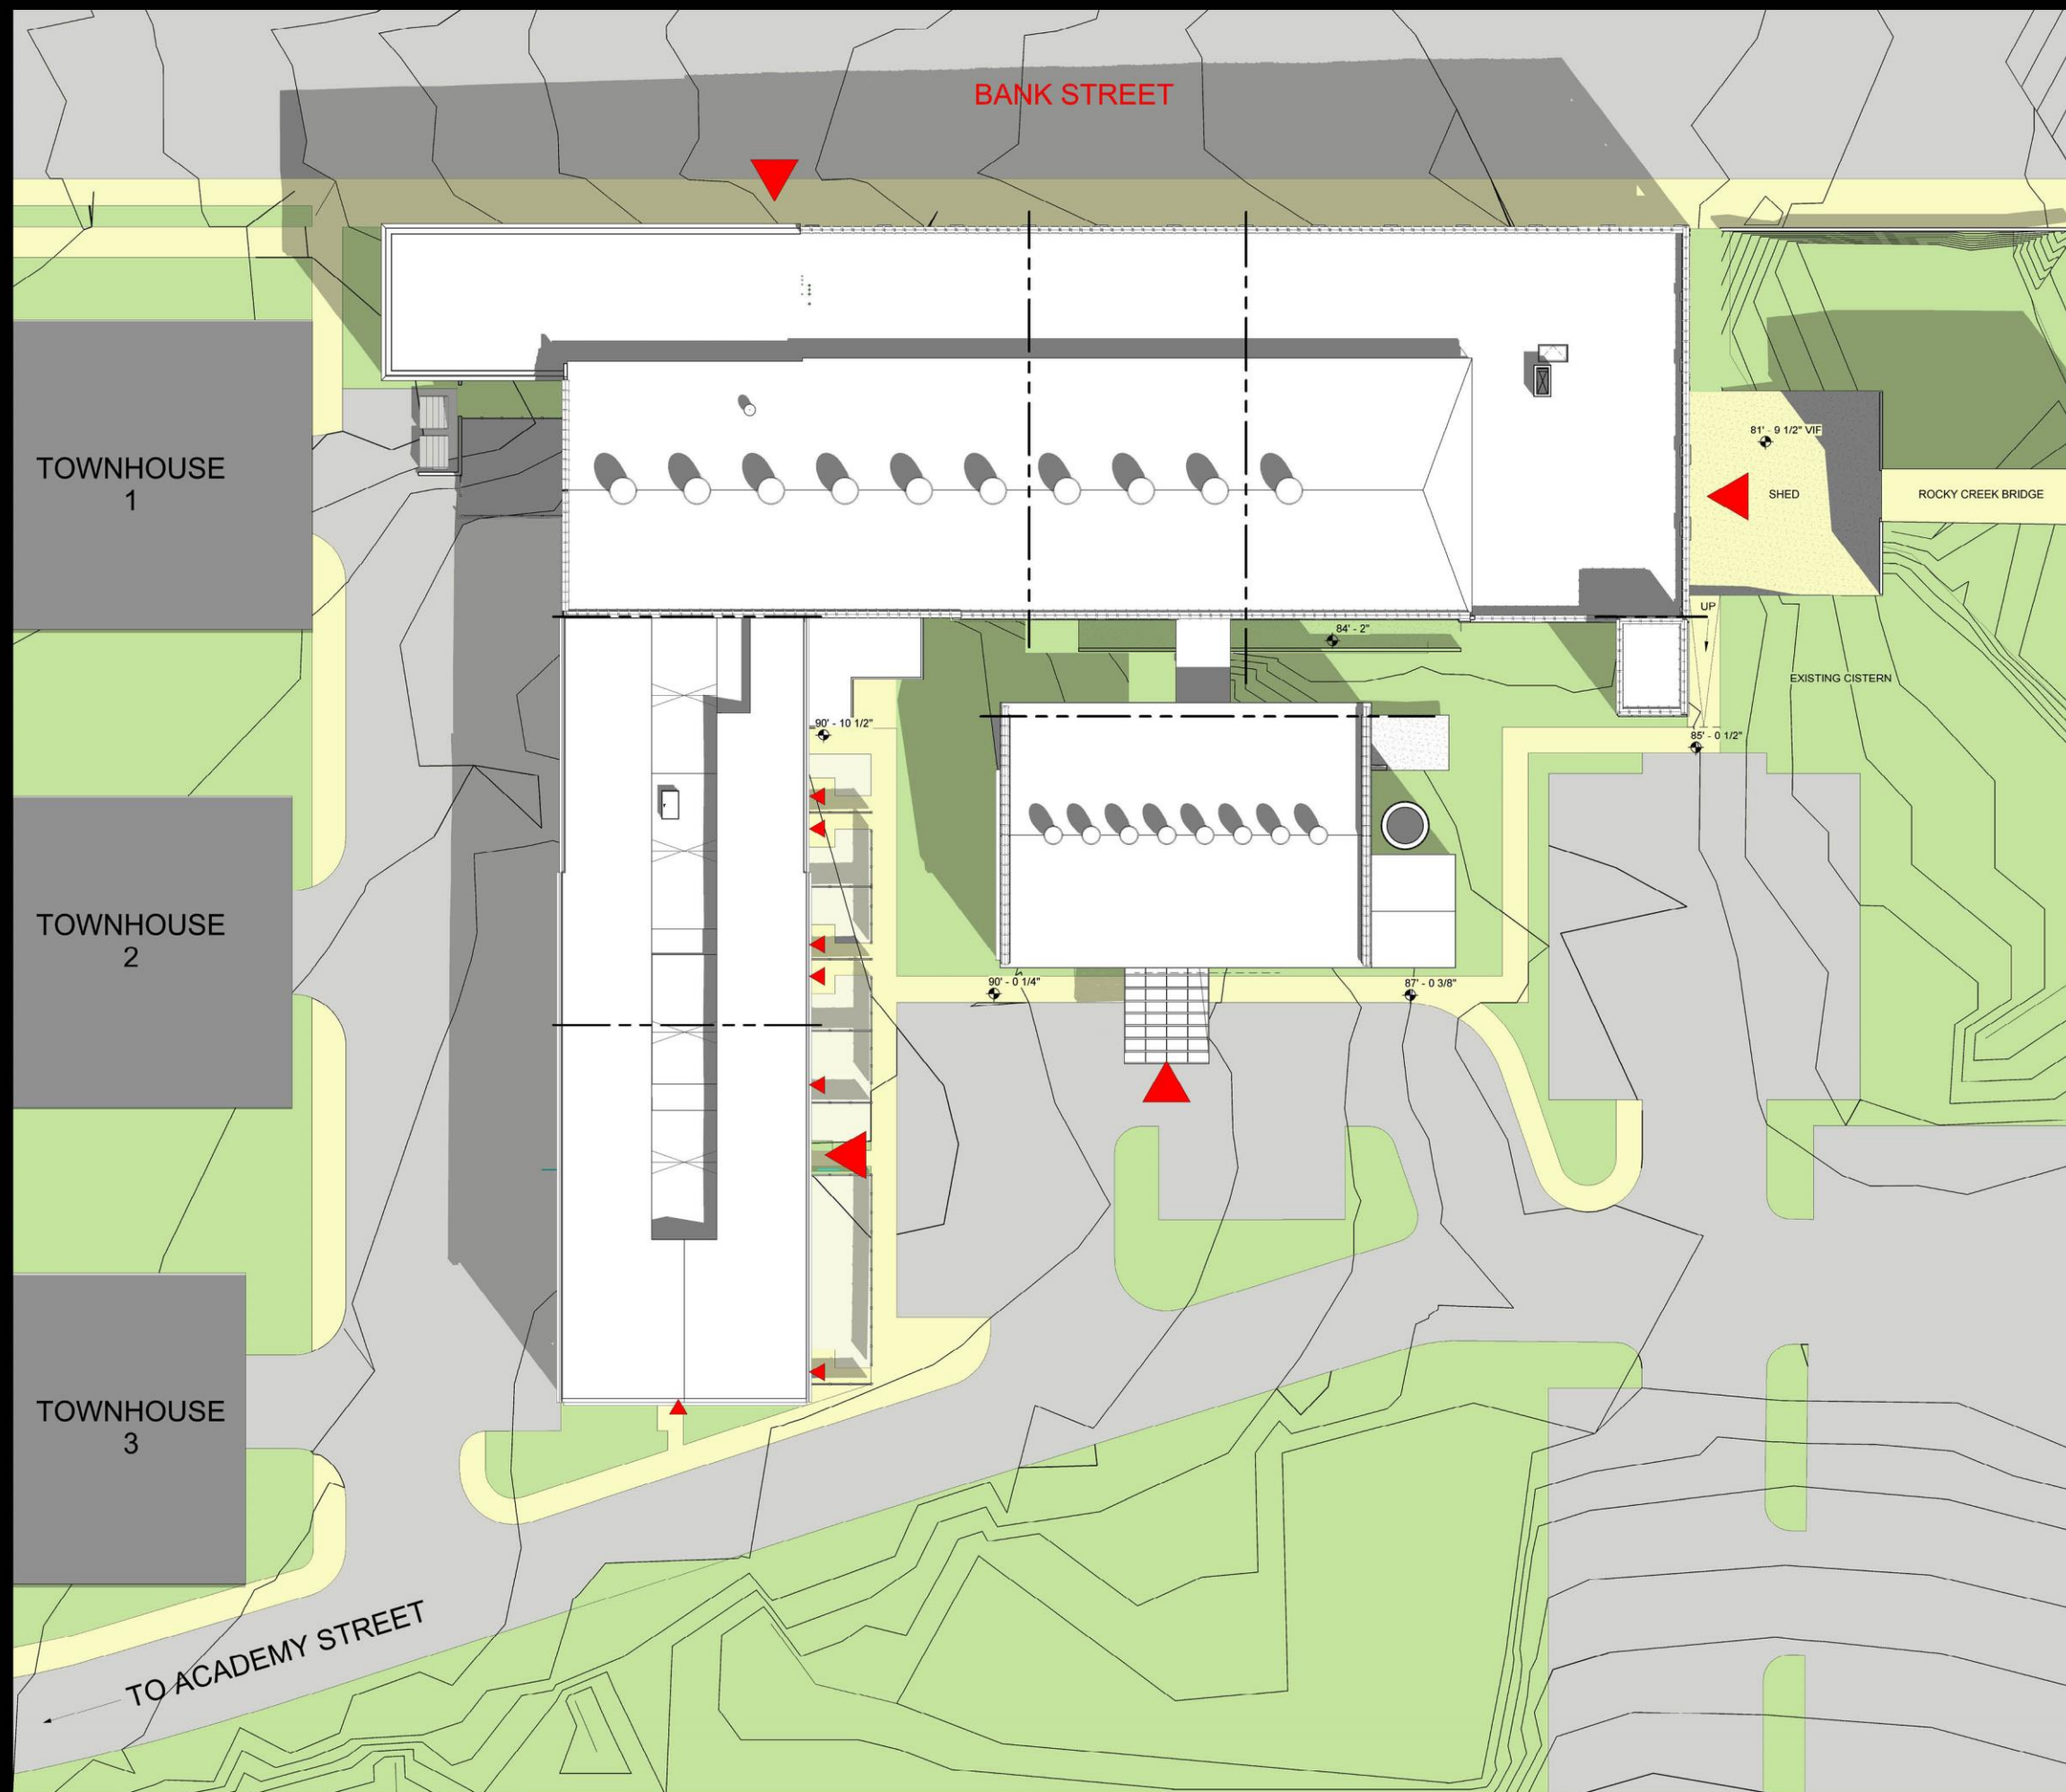

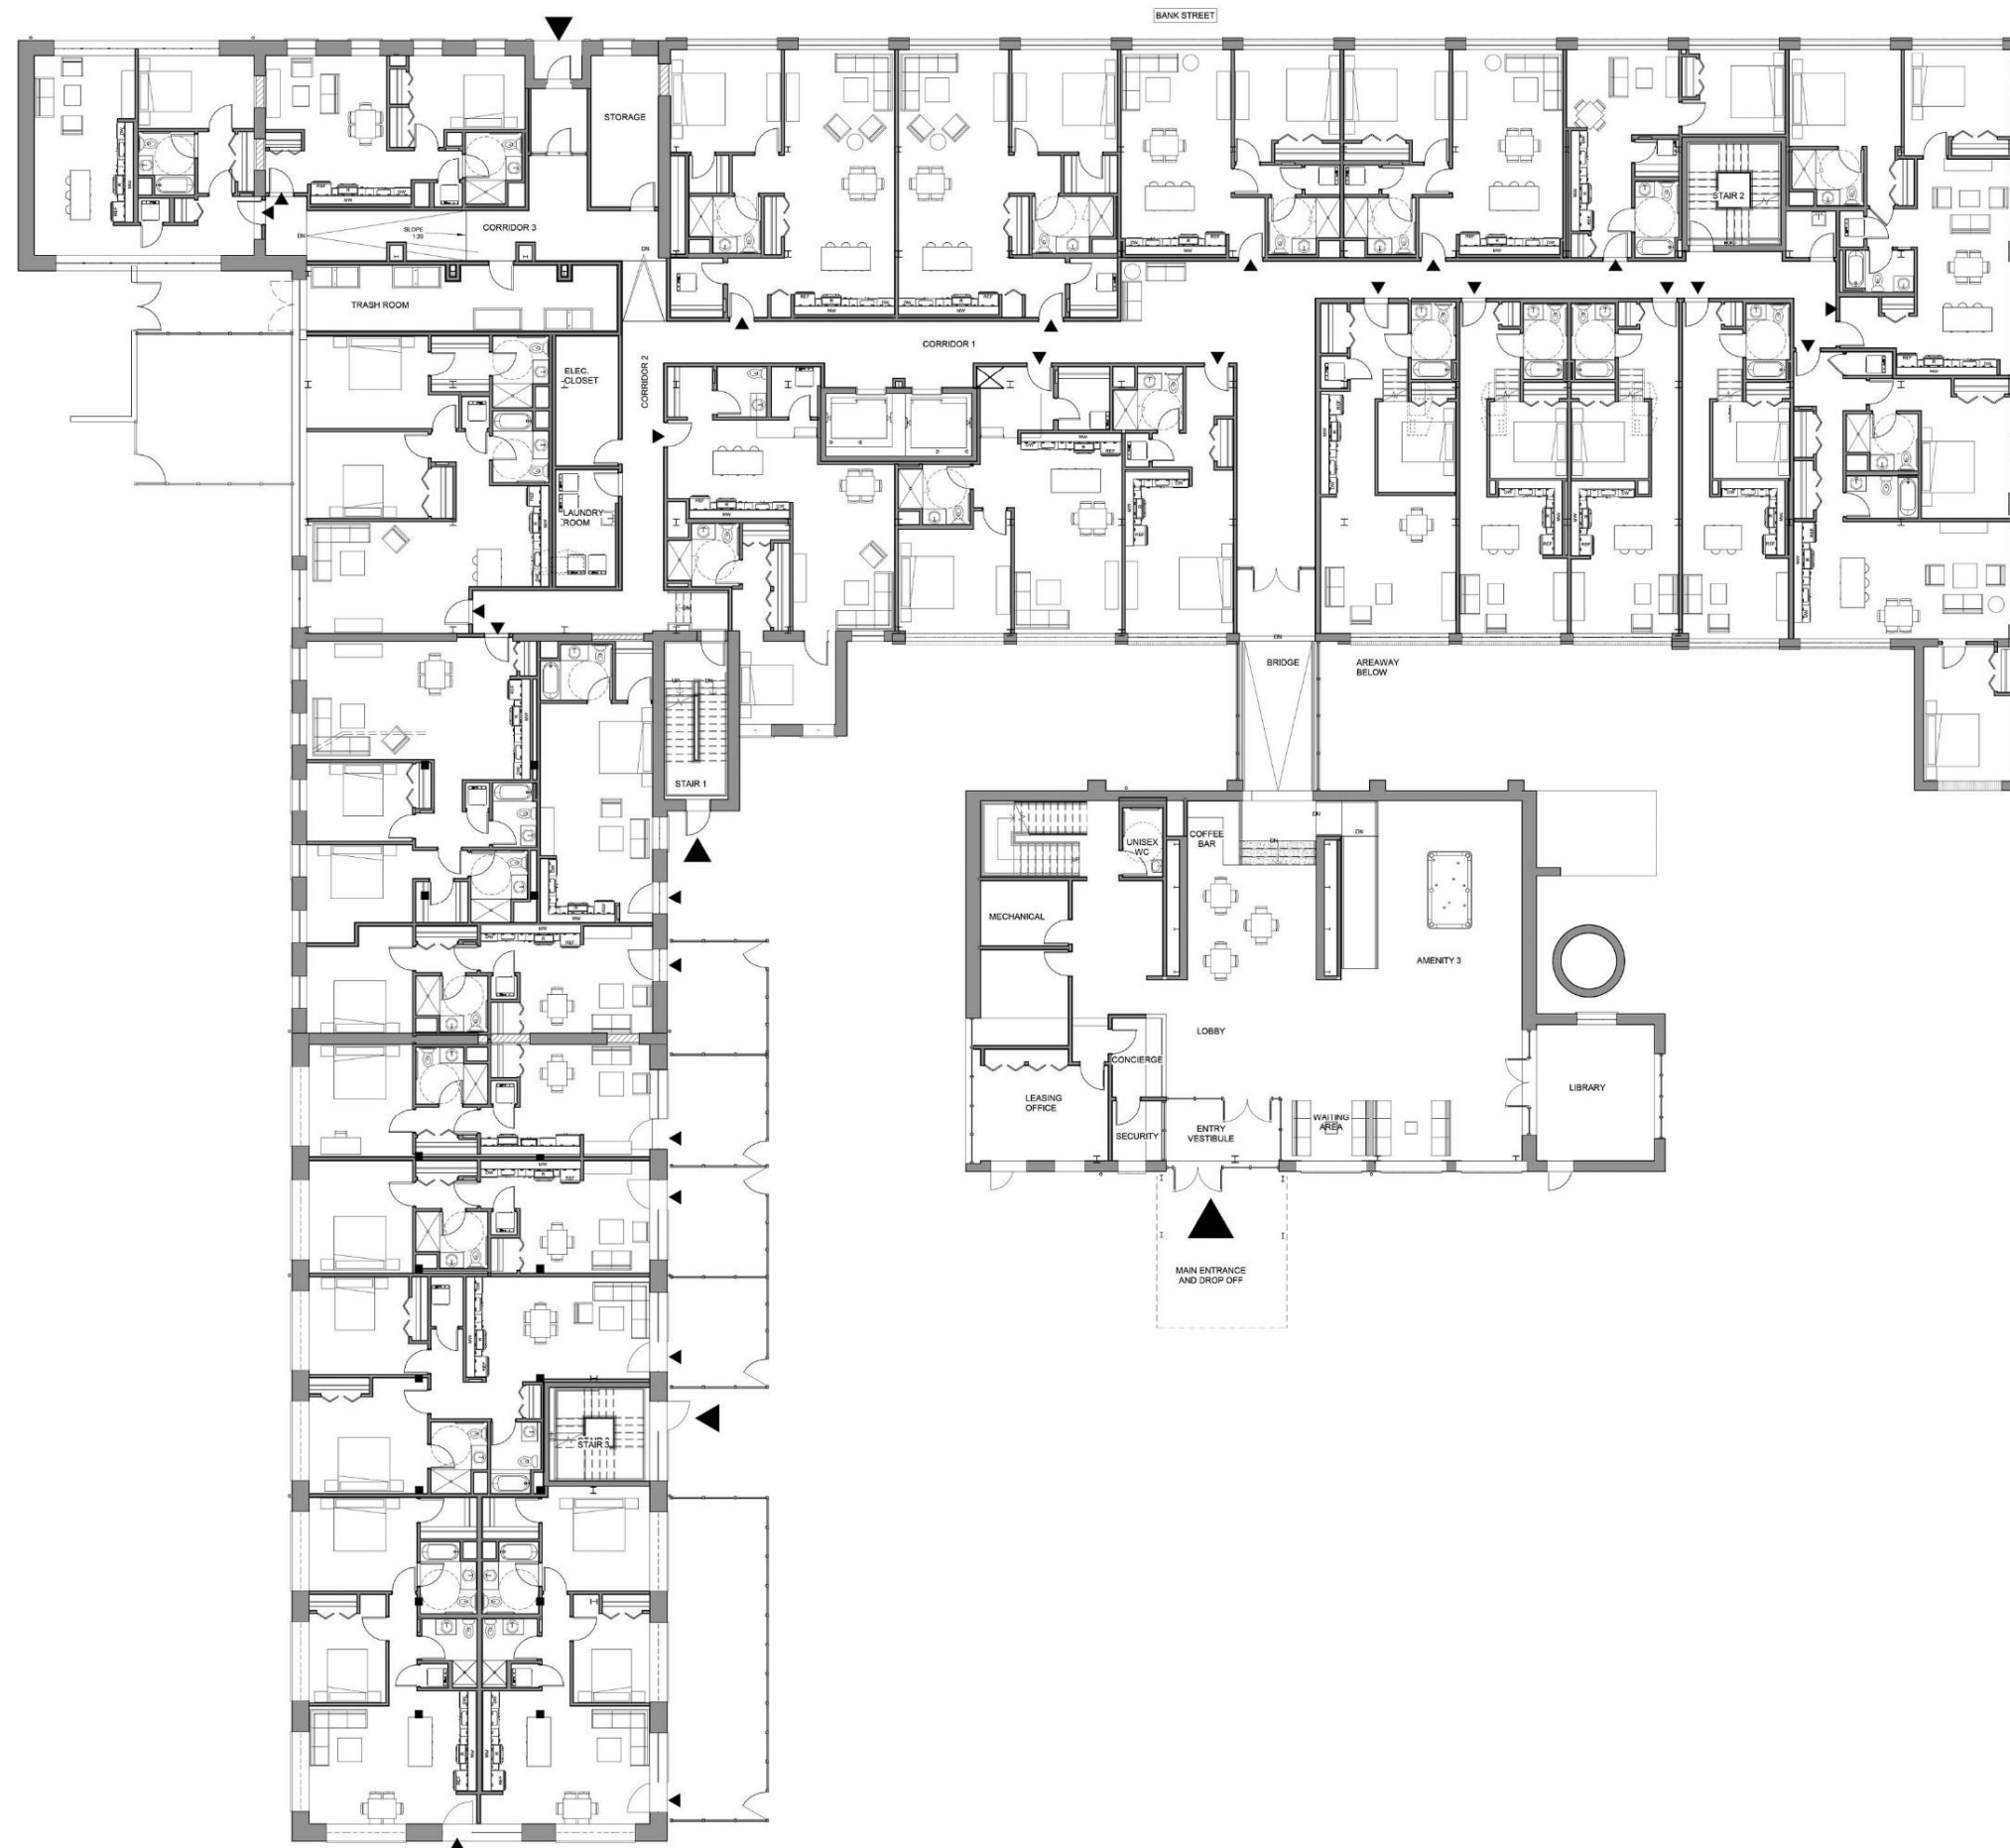

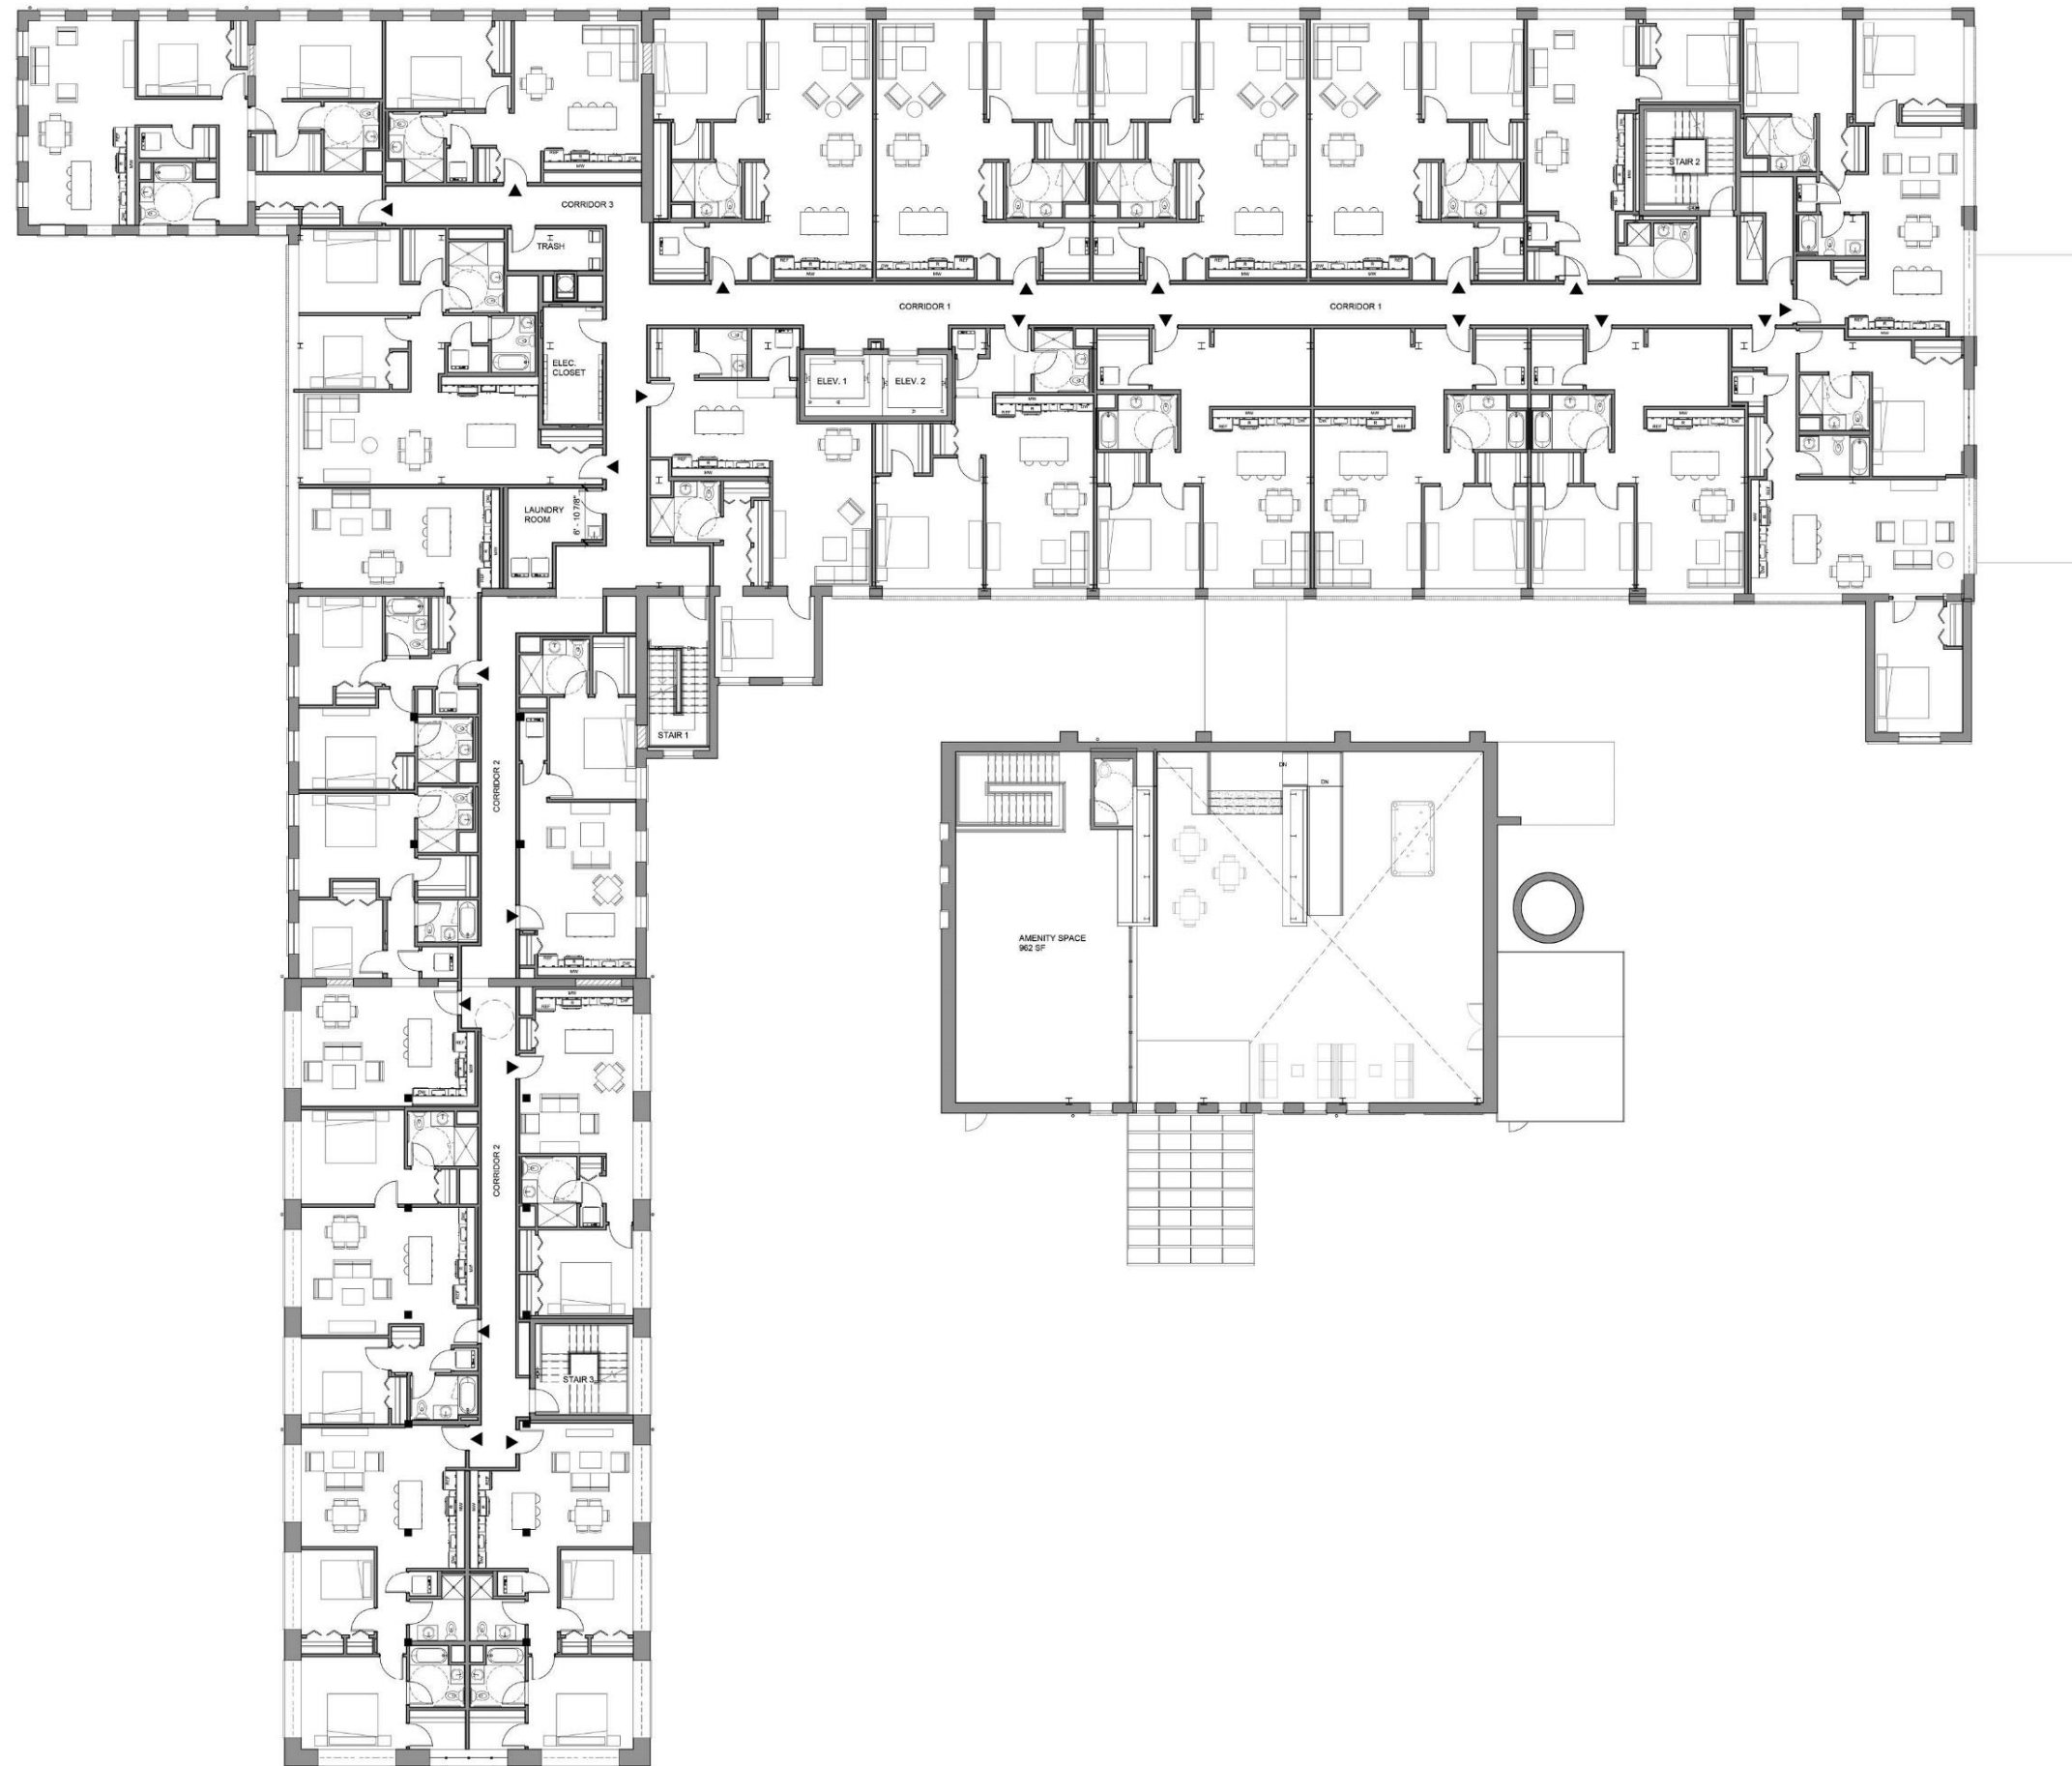

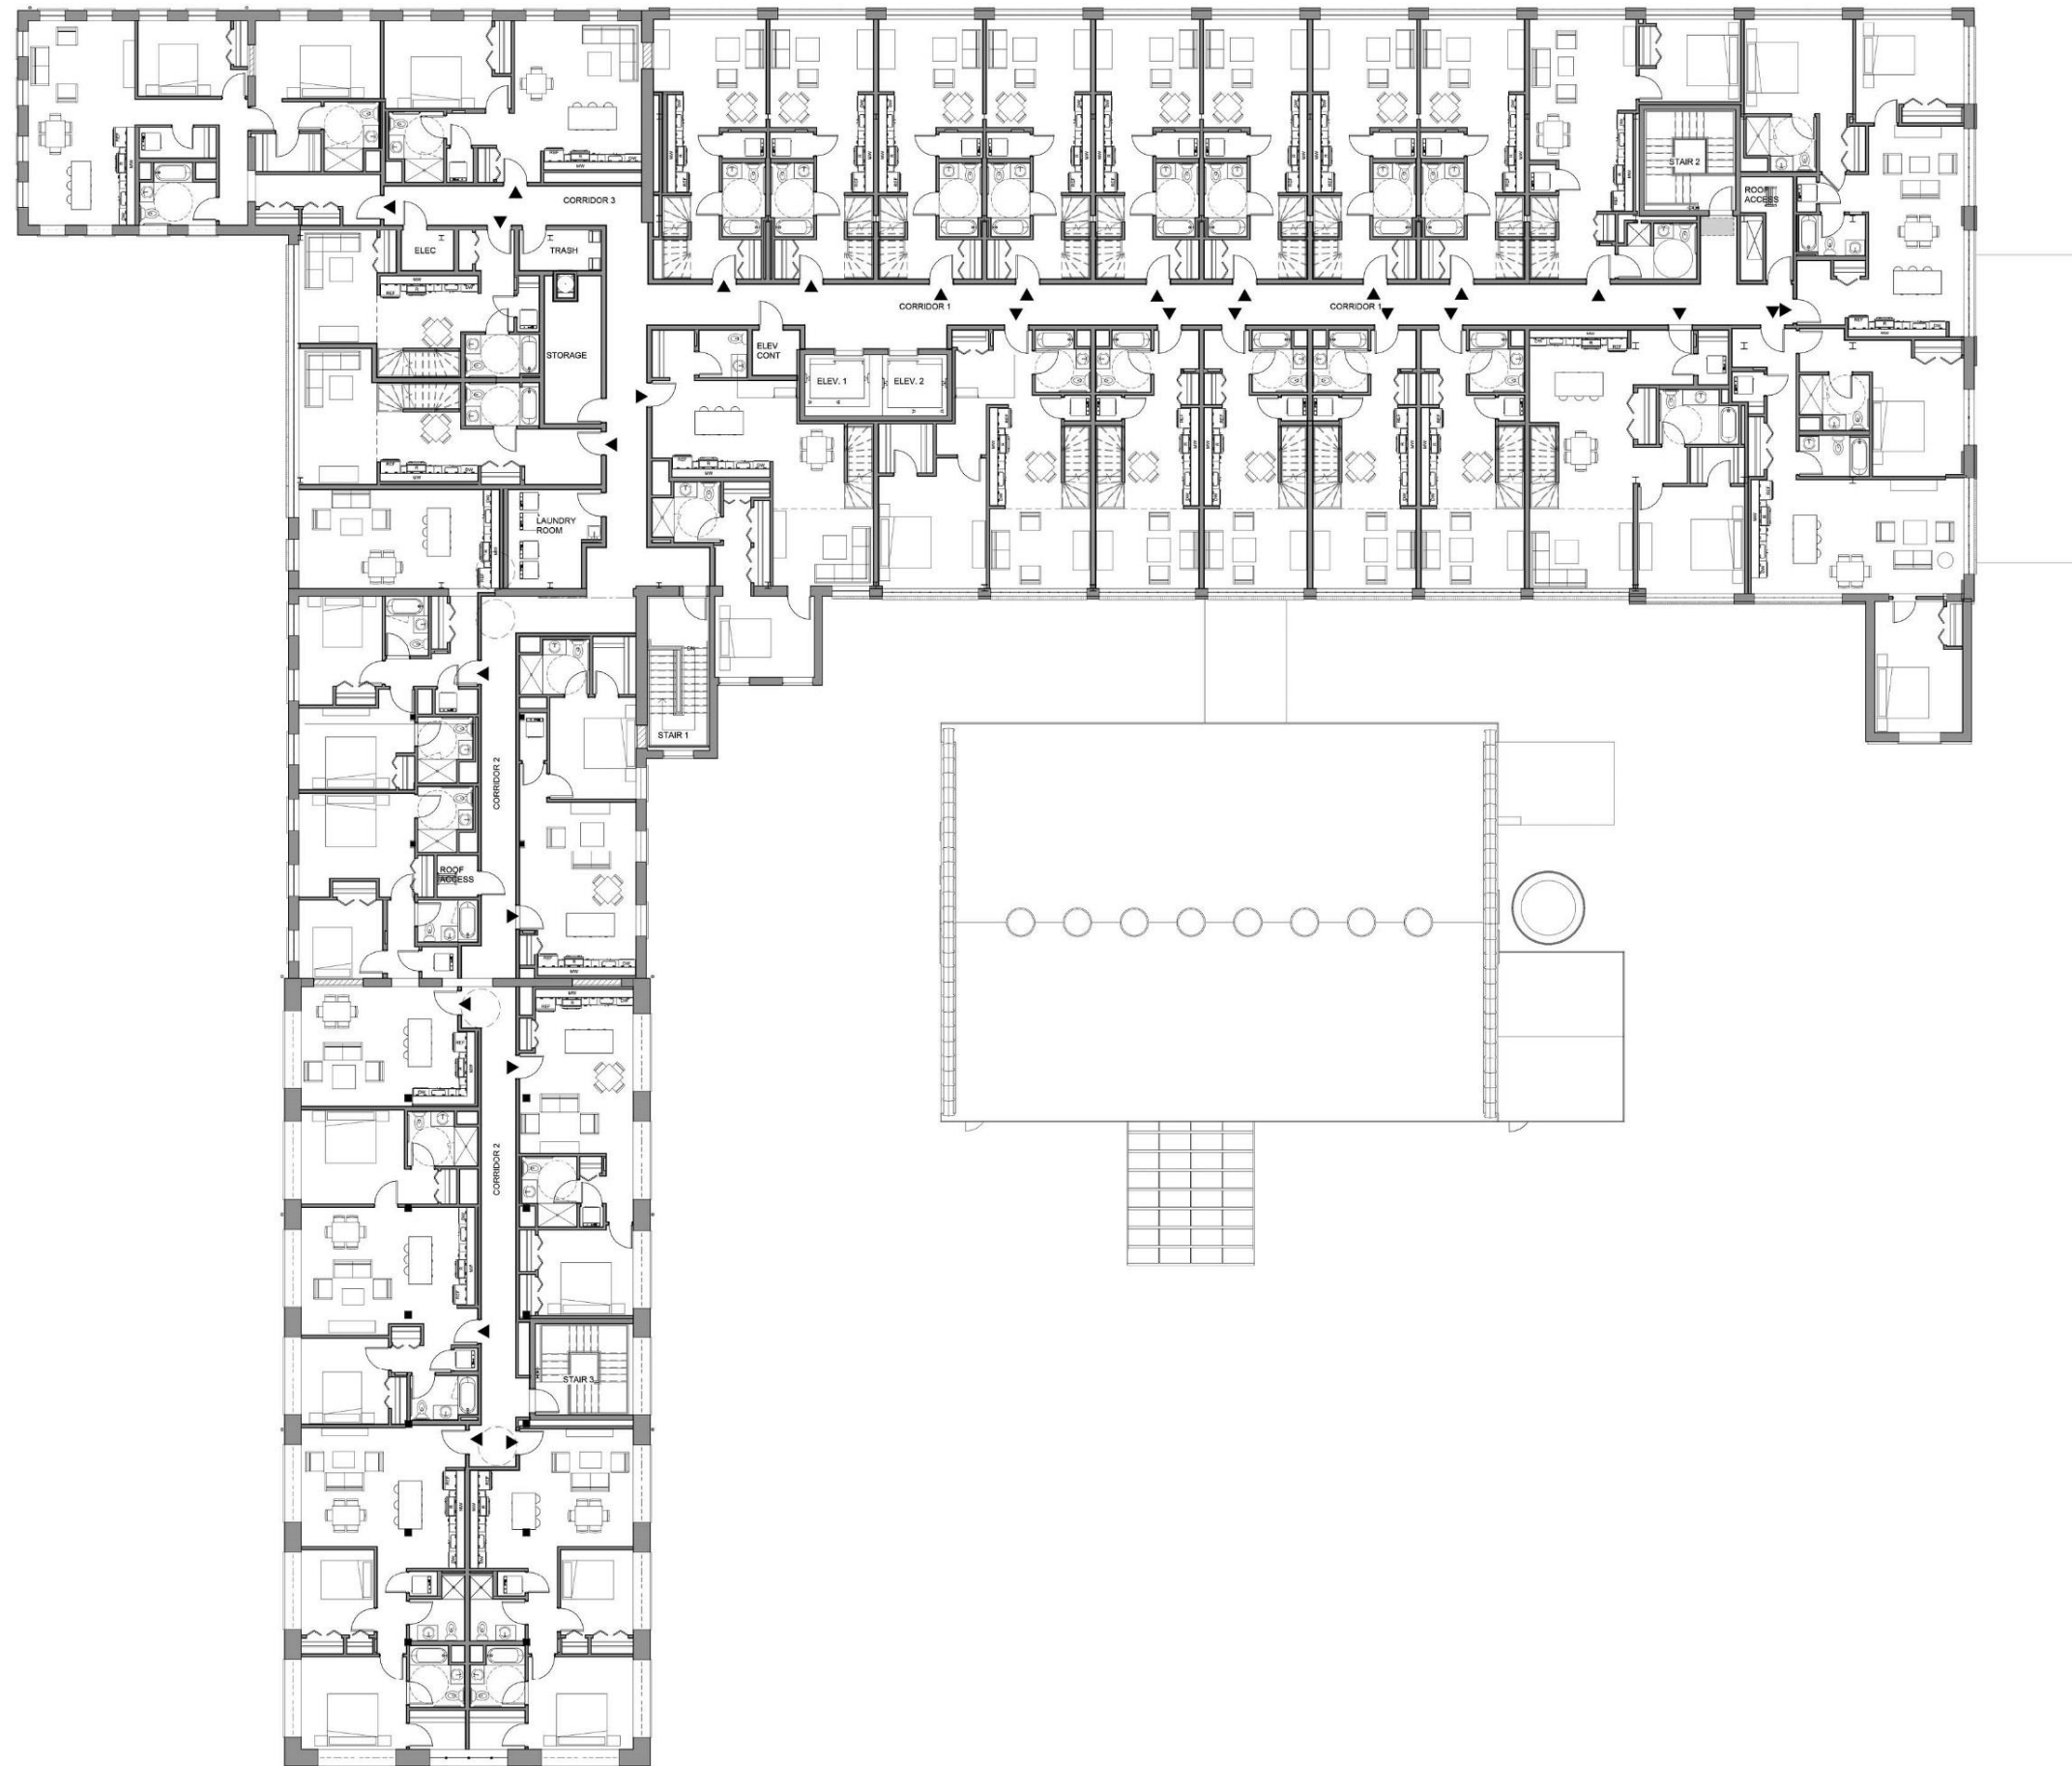

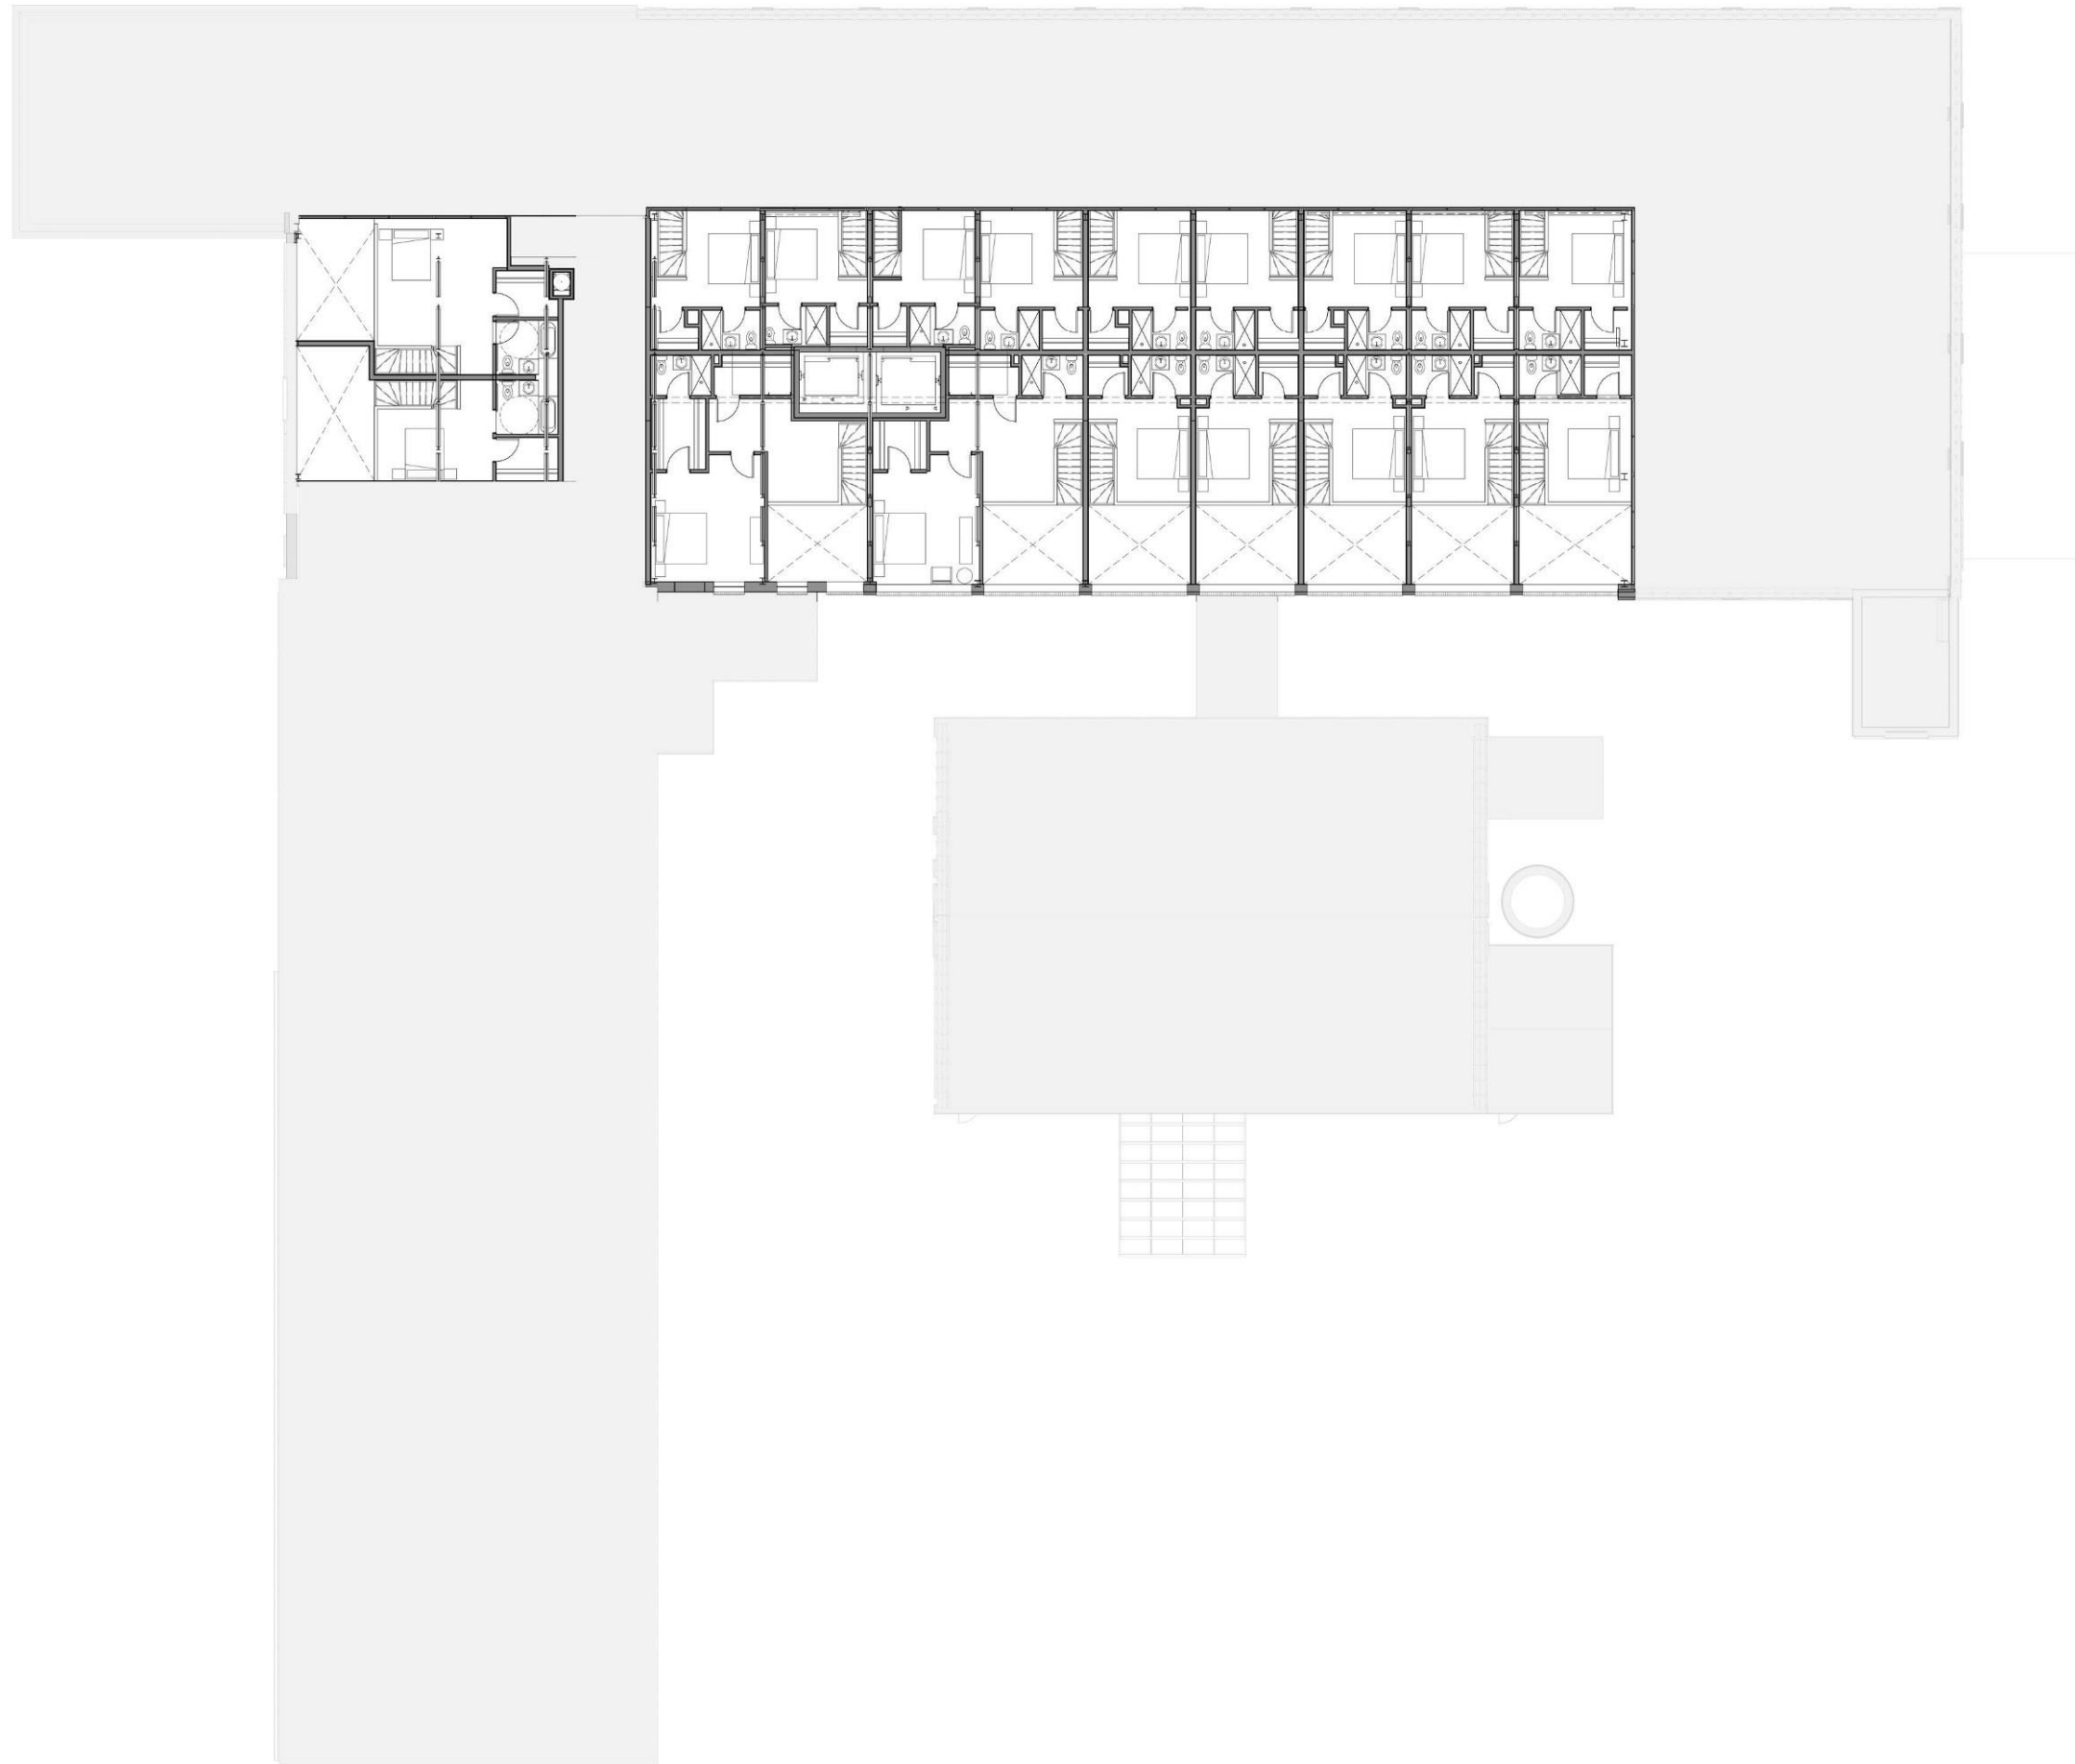



INTERIOR ELEVATION

SCALE: 1/8"=1'0"

0' 10' 25' 50'

THE LOFTS AT HIGHTSTOWN
HIGHTSTOWN, NJ

2018-06-11

SOUTH ELEVATION

studiohillier
architecture | urban planning | design



BANK STREET ELEVATION





THE LOFTS AT HIGHTSTOWN
HIGHTSTOWN, NJ

2018-06-11

PROPOSED AERIAL VIEW

studiohillier

architecture | urban planning | design



W
N.J. PLANE COORDINATE SYSTEM
NAD 1983 ADJUSTMENT



<u>Regional Offices</u> Clinton, N.J. Hackettstown, N.J. Hamilton, N.J. West Nyack, N.Y. Newburgh, N.Y.	
JOB NUMBER: 04-0073A	DATE: SEPT. 22, 2004
SCALE: 1" = 40'	LATEST REVISION MAY 1, 2008
INDEX NUMBER: SU015415	DESIGN BY: L.E.P.
SHEET NUMBER: 1 OF 1	

LEONARDO E. PONZIO
NEW JERSEY PROFESSIONAL
LAND SURVEYOR LIC. NO. 39402

1 OF 1

