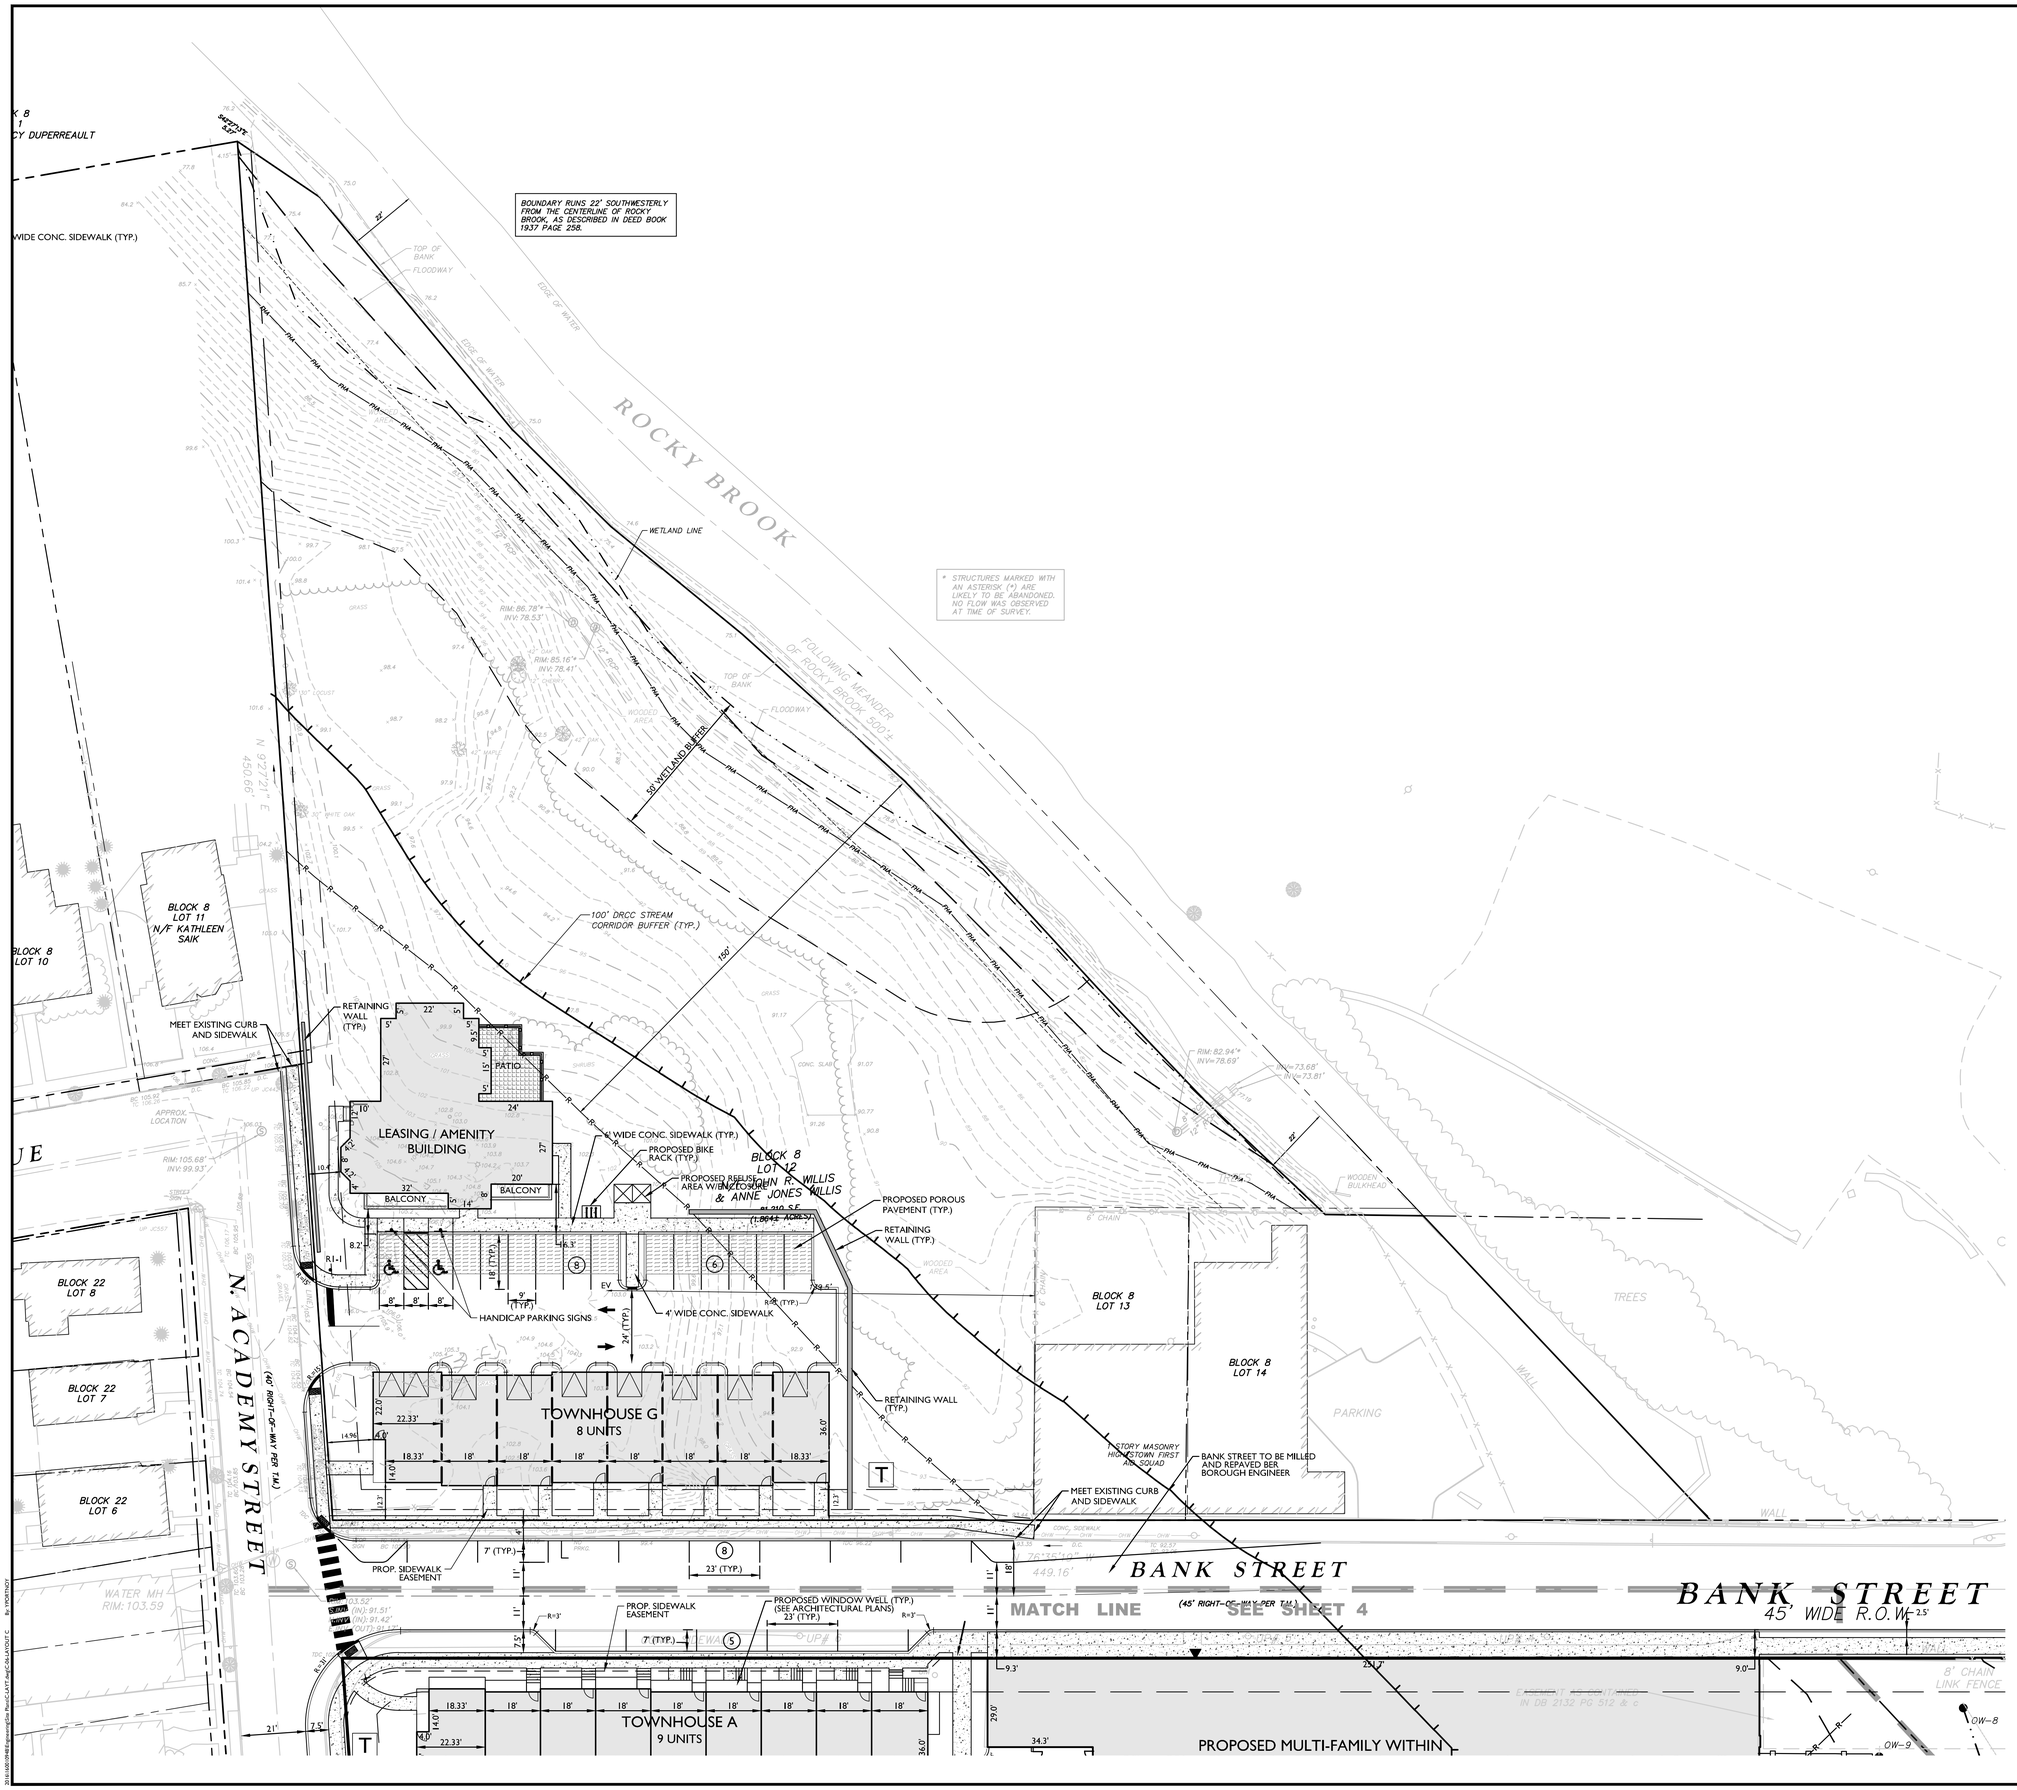

LEGEND

EXISTING		PROPOSED
	TRAVERSE LINE, CENTER LINE OR BASELINE (LABEL AS SUCH)	
	RIGHT OF WAY LINE	
	PROPERTY LINE	
	EDGE OF PAVEMENT	
FACE / BACK	CURB	FACE / BACK
	DEPRESSED CURB	
	SIDEWALK	
X X	FENCES	X X
	TREELINE	
	ROADWAY SIGNS	
	WETLAND LINE	
	MUNICIPAL BOUNDARY LINE	
	STALL COUNT	10
	ADA ACCESSIBLE STALL	
	DEPRESSED CURB AND ADA RAMP	HC
	DIRECTION OF TRAFFIC FLOW	

MASER CONSULTING
Customer Loyalty *through* Client Satisfaction
www.maserconsulting.com
Office Locations:
- NEW JERSEY
- NEW YORK
- PENNSYLVANIA
- VIRGINIA
- FLORIDA
- NORTH CAROLINA
- NEW MEXICO
- MARYLAND
- GEORGIA
- TEXAS
- TENNESSEE
- COLORADO

State of N.J. C.O.A.: 24GA27986500

Copyright © 2020. Maser Consulting. All Rights Reserved. This drawing and all other documents prepared by Maser Consulting are for use only by the party for whom the services were contracted or to whom it is certified. This drawing may not be copied, reused, disclosed, distributed or relied upon for any other purpose, without the express written consent of Maser Consulting, P.A.

PROTECT YOURSELF
ALL STATES REQUIRE NOTIFICATION OF EXCAVATORS, DESIGNERS, OR ANY PERSON PREPARING TO DISTURB THE EARTH'S SURFACE ANYWHERE IN ANY STATE
811 Know what's below. Call before you dig.
FOR STATE SPECIFIC DIRECT PHONE NUMBERS VISIT: WWW.CALL811.COM

REV	DATE	DRAWN BY	DESCRIPTION

REV	DATE	DRAWN BY	DESCRIPTION

YOSEF PORTNOY
NEW JERSEY PROFESSIONAL ENGINEER - LICENSE NUMBER: GE53583

PRELIMINARY & FINAL MAJOR SITE PLAN

FOR

PRC HIGHTSTOWN

BLOCK 8, LOT 12,
BLOCK 21
LOTS 1-14, 20 & 26,
BLOCK 30, LOTS 1-7 & 10-13

BOROUGH OF HIGHTSTOWN
MERCER COUNTY
NEW JERSEY

RED BANK OFFICE
Corporate Headquarters
331 Newman Springs Road
Suite 203
Red Bank, NJ 07701
Phone: 732.383.1950
Fax: 732.383.1984

SCALE:	DATE:	DRAWN BY:	CHECKED BY:
AS SHOWN	8/14/20	RT	YP

PROJECT NUMBER:	DRAWING NAME:
16001094B	C-LAYT

SHEET TITLE:
DIMENSION PLAN

SHEET NUMBER:
6 of 30

NOTE: DO NOT SCALE DRAWINGS FOR CONSTRUCTION.